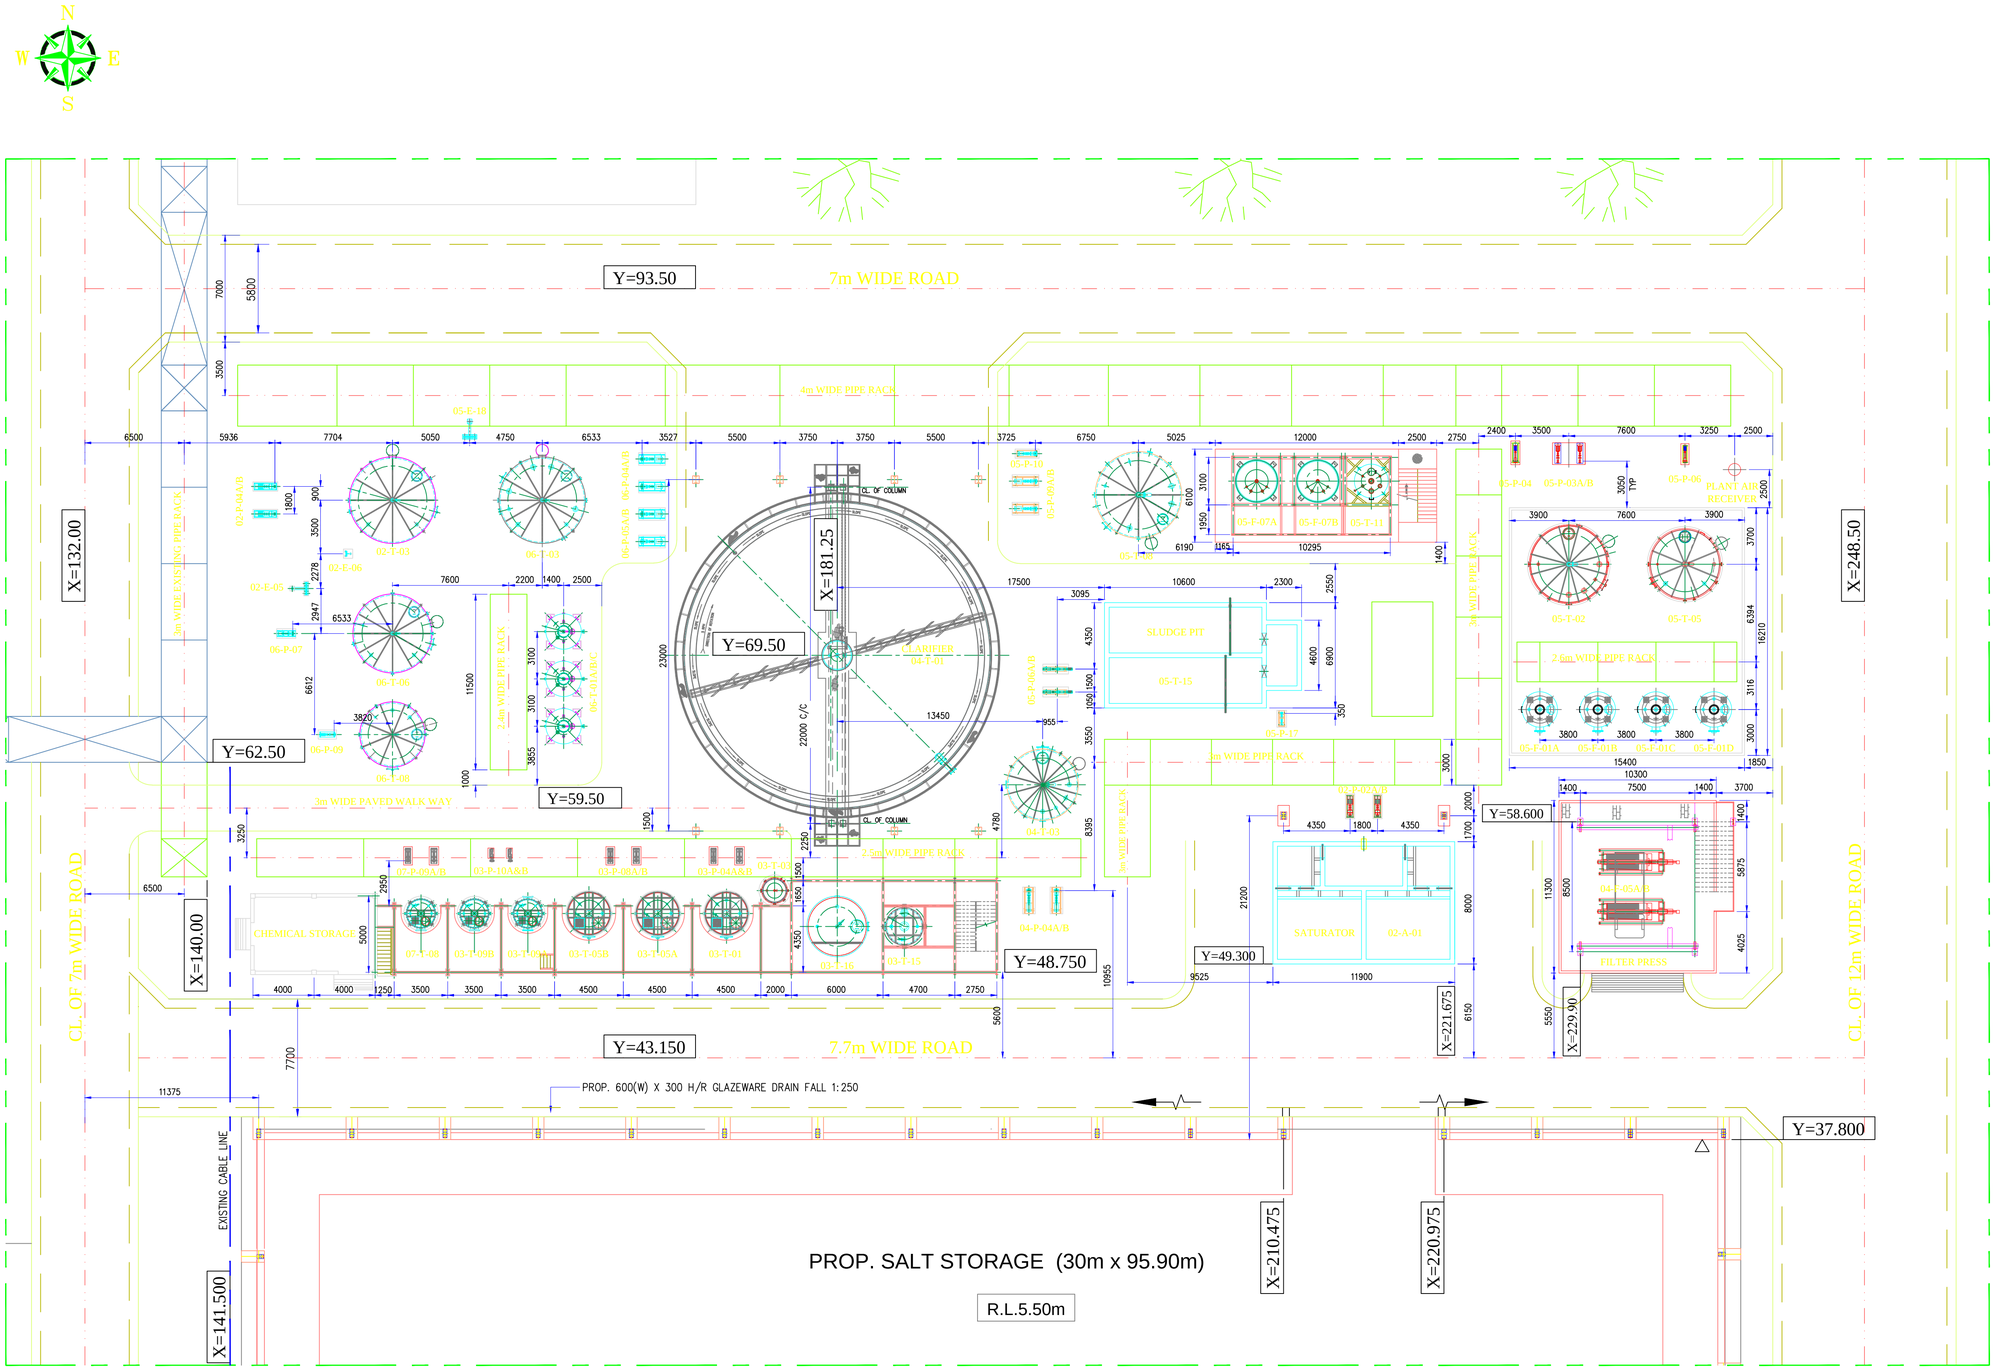

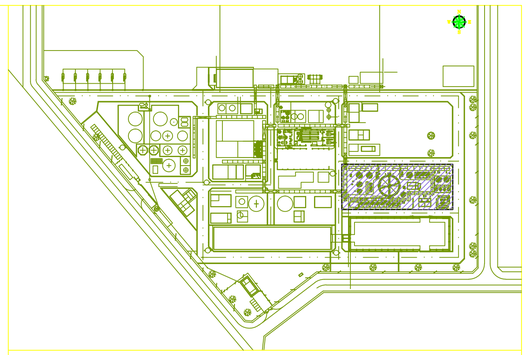

KEY PLAN

NOTES:

1. ALL DIMENSIONS ARE IN mm UNLESS OTHERWISE SPECIFIED.
2. ALL ELEVATIONS and CO-ORDINATES ARE IN metres.
3. LEVEL EL=0.00M AT ALL BUILDING PLANS SHALL BE RL=5.35M

Protech Consultants Pvt. Ltd.,
OFFICE: 173, T.T.K ROAD, ALWARPET, CHENNAI-600 018

TYPICAL UNIT PLOT PLAN