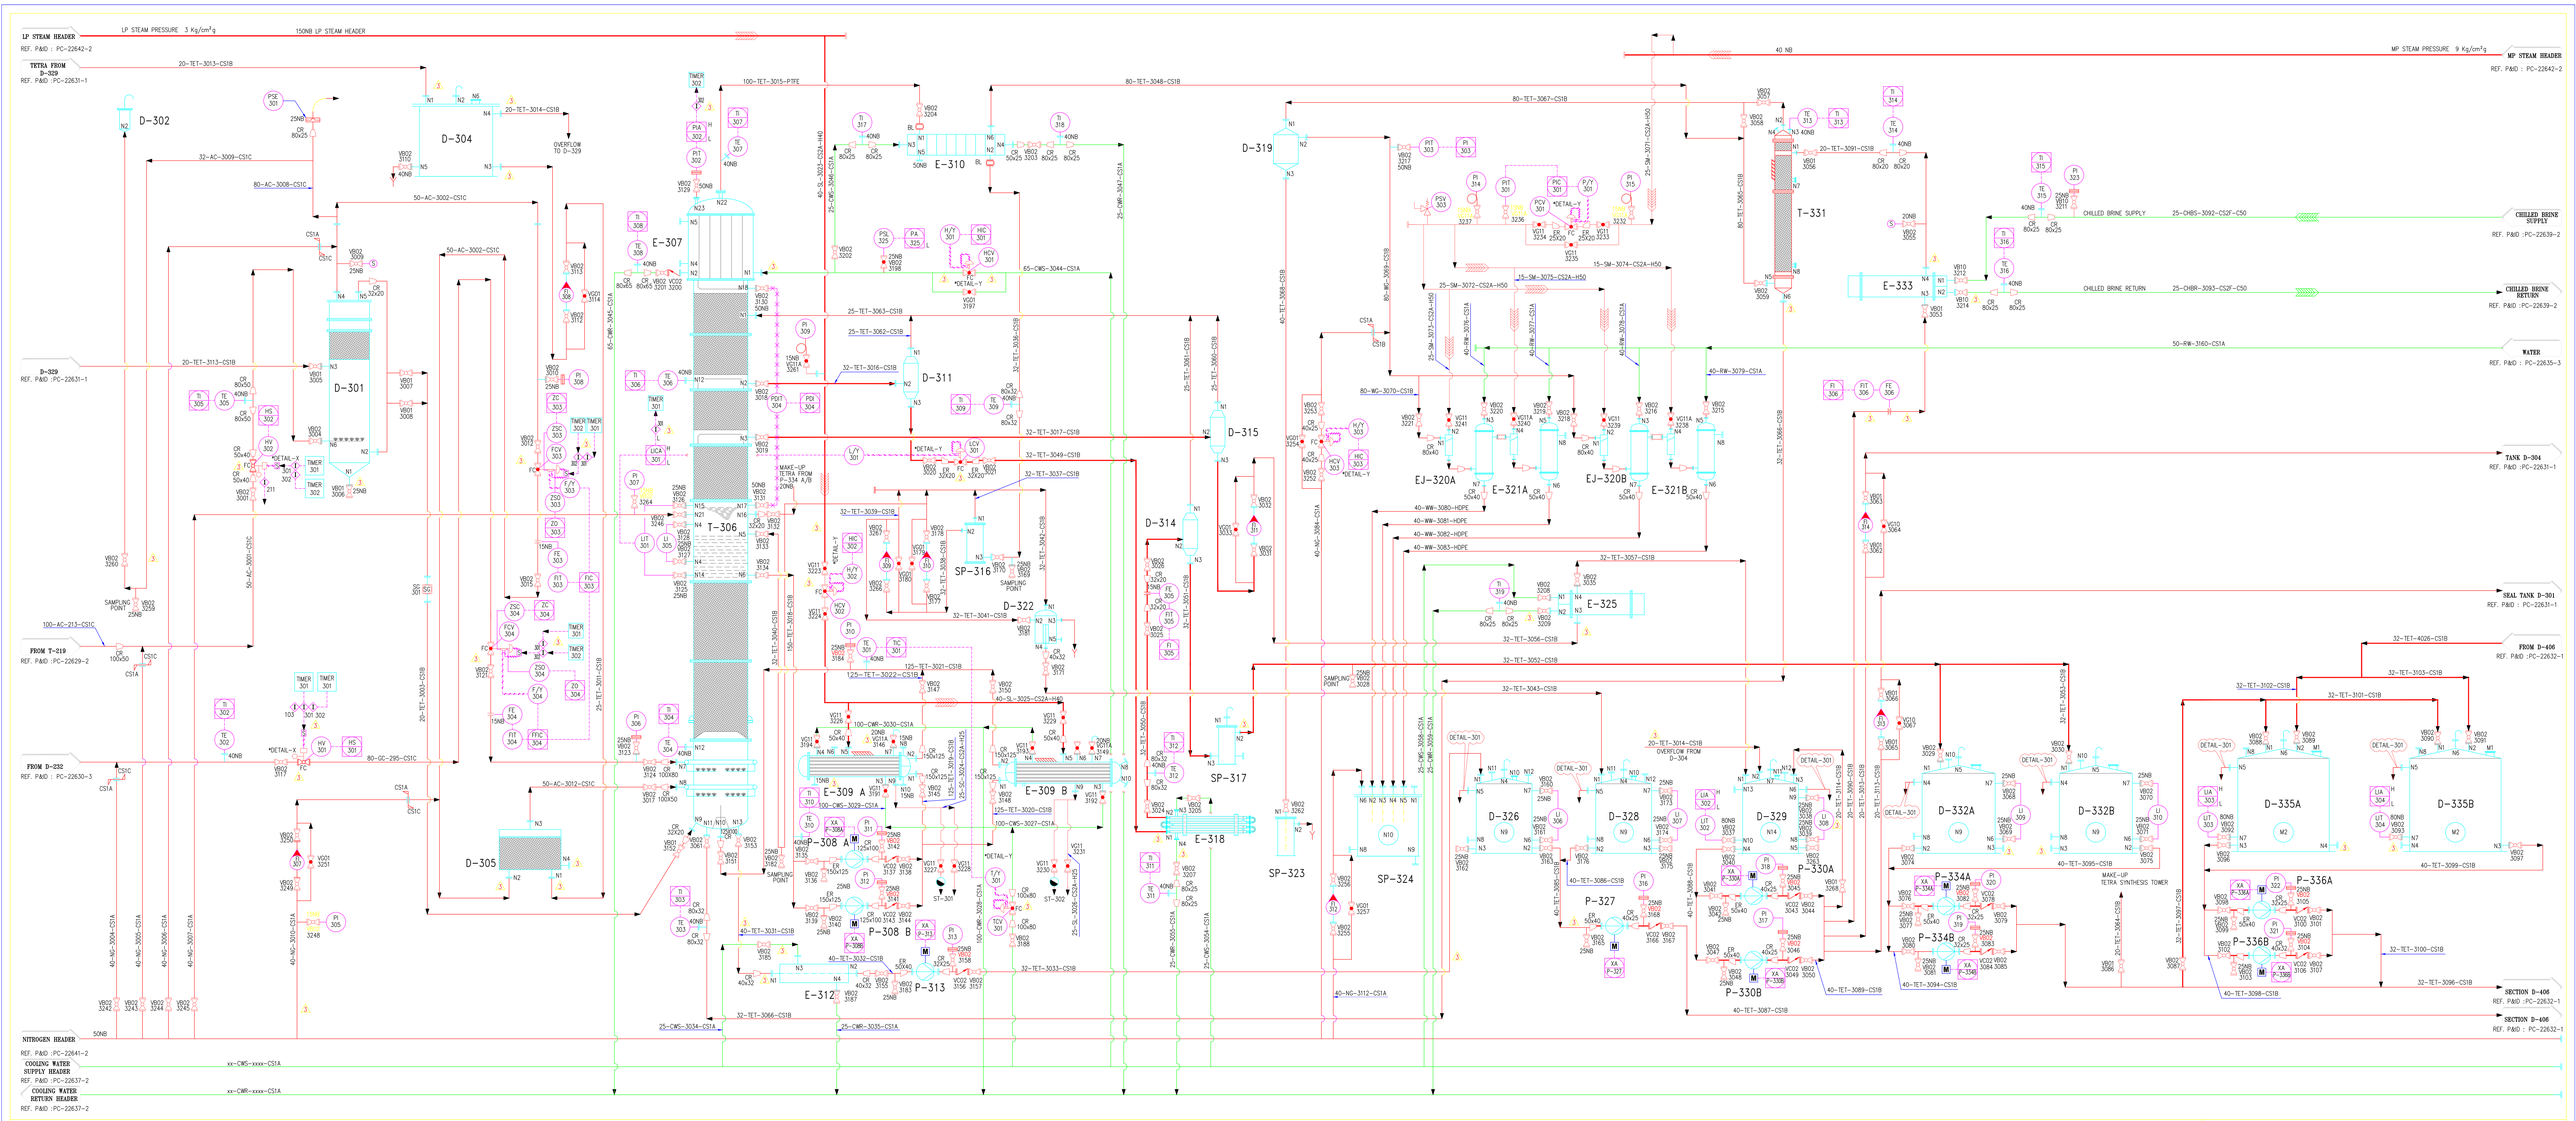

Protech Consultants Pvt. Ltd.,
OFFICE : 173, T.T.K ROAD, ALWARPET, CHENNAI – 600 018

TYPICAL P&ID DIAGRAM